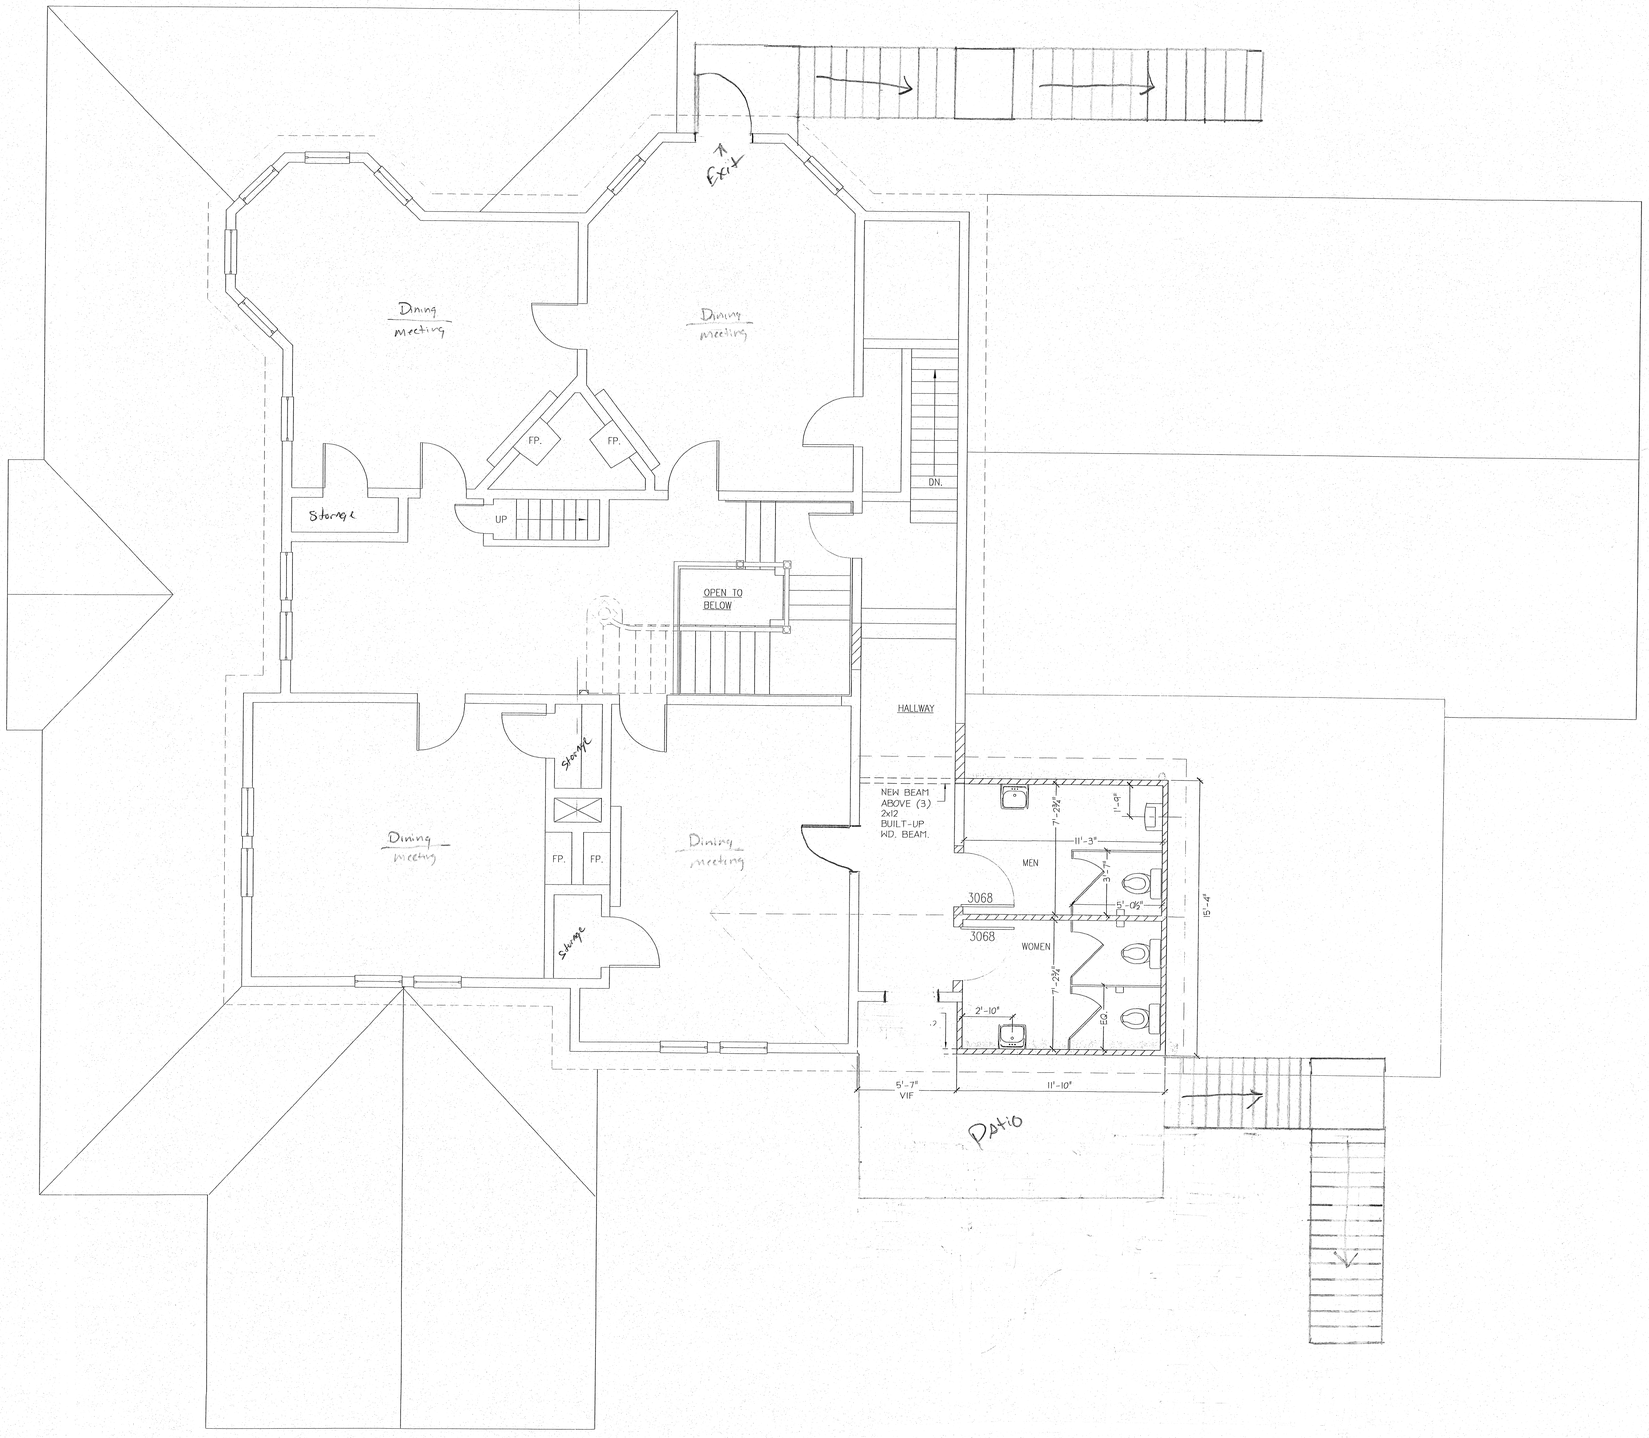

1 SECOND FLOOR PLAN

SCALE: 1/4"=1'

PLAN NORTH

PLAN LEGEND

EXISTING PARTITIONS

NEW PARTITIONS

The Architect hereby expressly reserves the common law copyright and other property rights in these drawings. The drawings shall not be reproduced without the written permission and consent of the Architect. Nor are they to be assigned to any party without first obtaining written permission and consent.

seal

LIC. No. AA0002469
3615 N.W. 13th. Street
Gainesville, FL 32609
Phone (352) 372-6477
Fax (352) 338-4476

EUGENE RUSSELL DAVIS architect inc.

A PROJECT FOR: SOUTHCARE

THE MAIN STREET HOUSE 2nd FLOOR ADDITION

ALACHUA, FLORIDA

PROJ. NO.:	0109
DRAWN:	GP
CHECKED:	J.G.R.
DATE:	2-01-01
ISSUED:	3-15-01

revisions:

3-11-01	BID SET

2nd FLOOR PLAN

drawing no.:

A1

of